

**CENTRAL AND SOUTHERN FLORIDA
FLOOD CONTROL DISTRICT
PROJECT
CANAL 107**

Dwg. No. C-107, Sheets 1 to 3 inclusive and Cover Sheet

Dade County

I HEREBY CERTIFY that the maps shown herein have been prepared under my supervision and are, to the best of my belief, an accurate representation of the right of way required for the construction and maintenance of CANAL 107 in accordance with the design criteria of the U.S. Army Corps of Engineers and the Central and Southern Florida Flood Control District.

I HEREBY CERTIFY that the surveys made in connection with preparation of the maps shown herein were performed under my direction, and that the land lines shown hereon are accurate to the best of my knowledge and belief.

D. L. WILLIAMS
Registered Surveyor
Florida Certificate No. 1272.

Date


Chief Engineer
Registered Engineer
Florida Certificate No. 5780

Date

Approved: Executive Director


Date

Approved by the Governing Board on Day Month Year

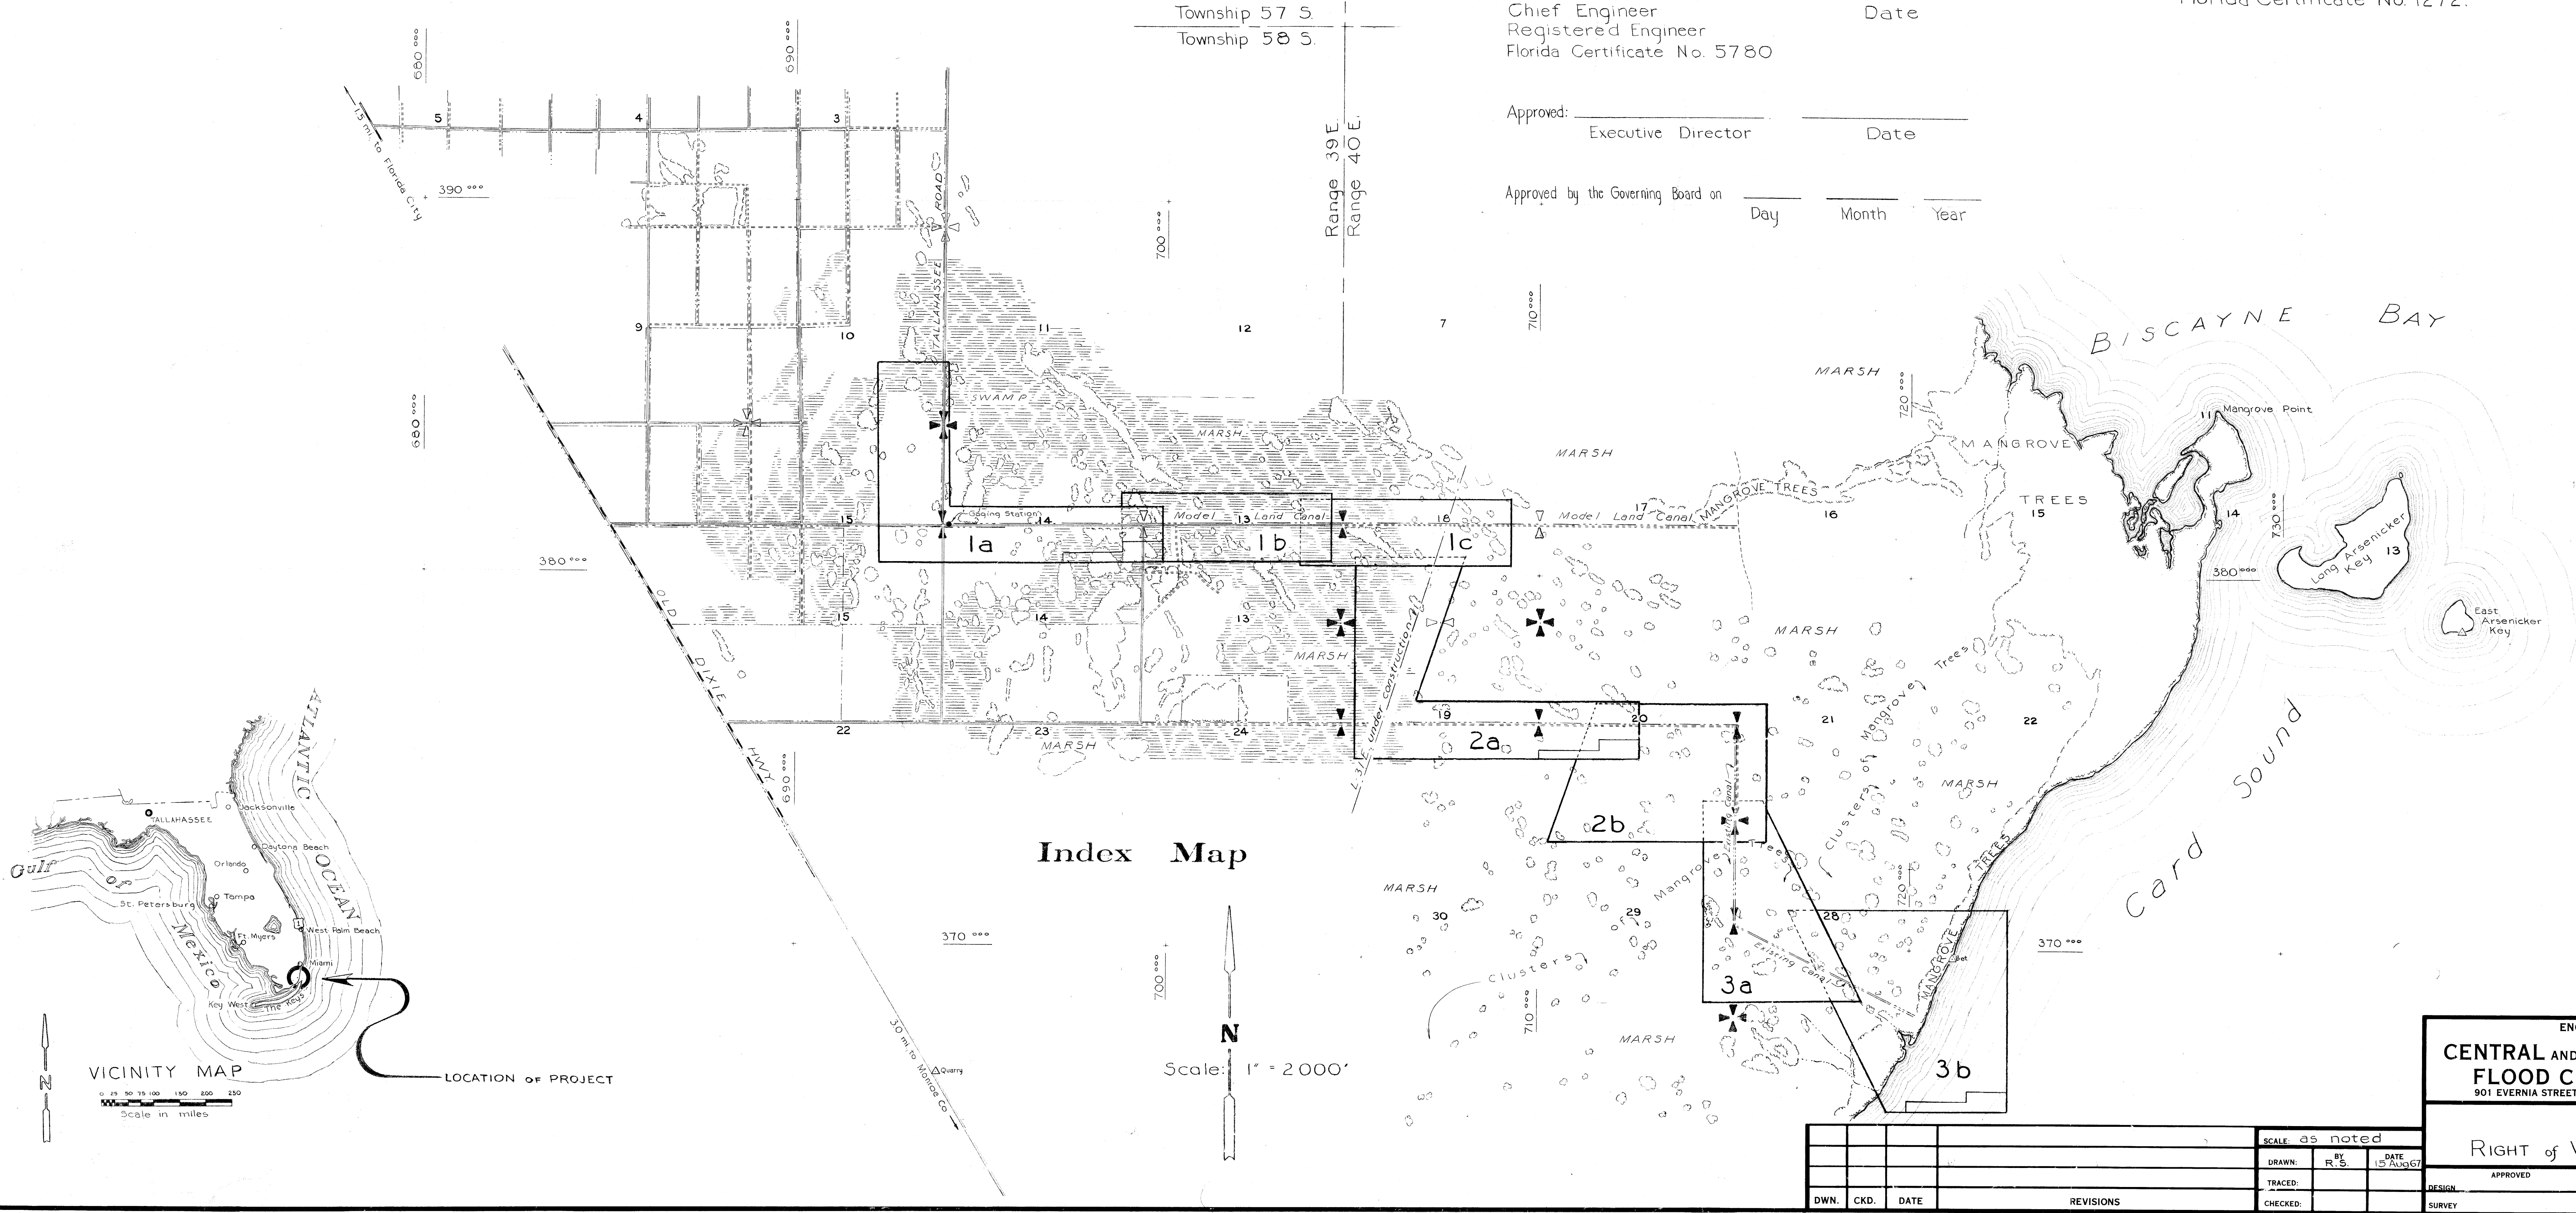

ENGINEERING DIVISION	
CENTRAL AND SOUTHERN FLORIDA FLOOD CONTROL DISTRICT	
901 EVERNIA STREET WEST PALM BEACH, FLORIDA	
C-107 RIGHT of WAY and TOPO MAP	
DESIGN	APPROVED
SURVEY	DATE
DRAWN	DATE
TRACED	DATE
CHECKED	DATE
DWN.	CKD.
DATE	REVISIONS
DRAWING NUMBER C-107-1 1, 2 & 3 of 3	
COVER SHEET	

SHEET 2 OF 6
A MATCH LINE A

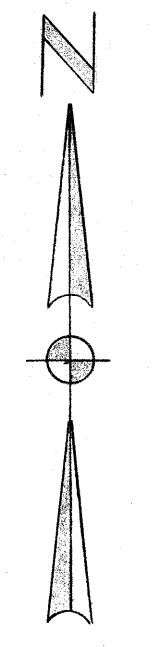

SECTION 29
TWP 58S, RGE. 40E.

SECTION 28
TWP 58S, RGE. 40E.

SECTION 27
TWP 58S, RGE. 40E.

CURVE DATA
Δ = 63°40'17"
R = 170.00'
LA = 109.21'

PERMANENT
ACCESS ROAD
EASEMENT

CANAL
AREA

107
R/W

SOUND

CARD

SECTION 33
TWP 58S, RGE. 40E.

LEGEND

- FOUND OR SET SECTION CORNER
- CALCULATED SECTION CORNER

Note:
BEARINGS & DISTANCES SHOWN HEREON
REFER TO THE STANDARD PLANE RECT-
ANGULAR COORDINATE SYSTEM FOR THE
EAST ZONE OF FLORIDA.

TOPOGRAPHY TAKEN FROM AERIAL
PHOTOGRAPHY FLOWN JAN, 1967.

DADE COUNTY

ENGINEERING DIVISION
CENTRAL AND SOUTHERN FLORIDA
FLOOD CONTROL DISTRICT
901 EVERNIA STREET WEST PALM BEACH, FLORIDA


CANAL 107
RIGHT OF WAY & TOPO MAP

SCALE: 1" = 200'	DATE: 4-1-68	DESIGN: 4-1-68	APPROVED: [Signature]	DRAWING NUMBER: C-107-1	SHEET: 1 OF 6
W.N.	10-14-70	REVISED N/W IN CARD SOUND	TRACED: H.T.	CHECKED: CAC	SURVEY
DWN.	CKD.	DATE	REVISIONS		

SECTION 18
TWP. 58 S., RGE. 40 E.

SECTION 19
TWP. 58 S., RGE. 40 E.

SECTION 24
TWP. 58 S., RGE. 39 S.


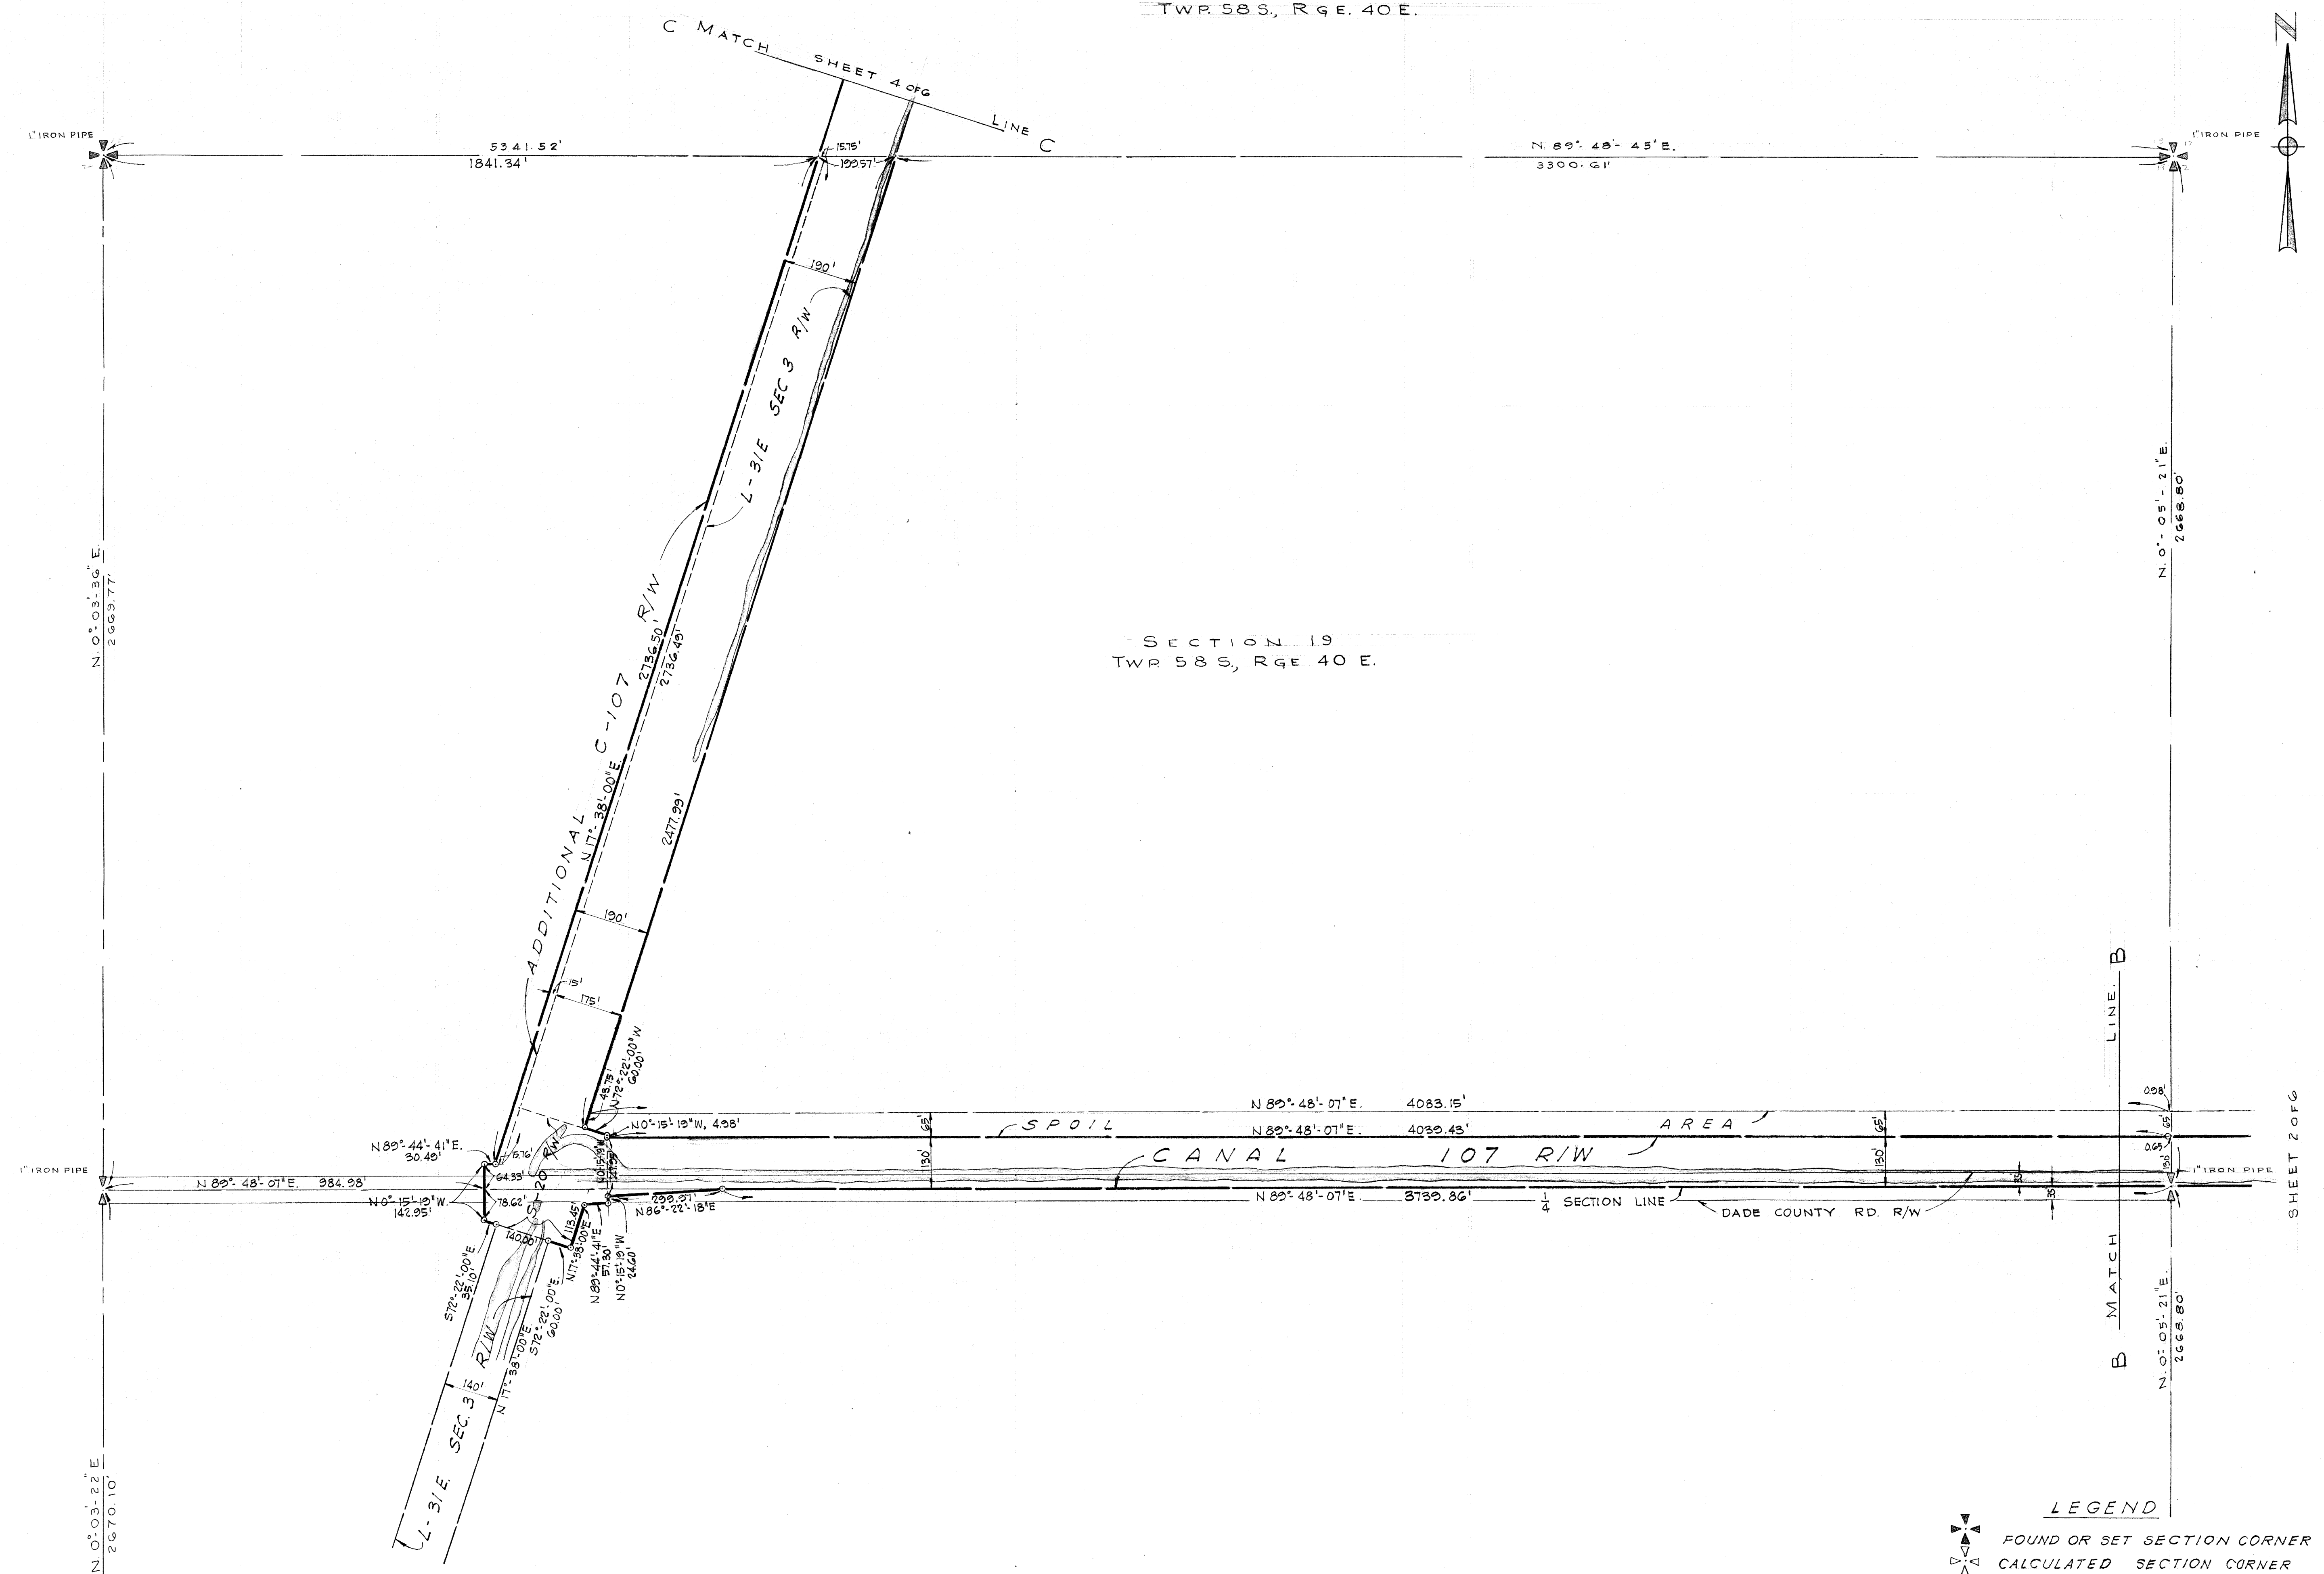


LEGEND

FOUND OR SET SECTION CORNER
CALCULATED SECTION CORNER

Note:
BEARINGS & DISTANCES SHOWN HEREON
REFER TO THE STANDARD PLANE RECT-
ANGULAR COORDINATE SYSTEM FOR THE
EAST ZONE OF FLORIDA.
TOPOGRAPHY TAKEN FROM AERIAL
PHOTOGRAPHY FLOWN JAN., 1967.

DADE COUNTY			
ENGINEERING DIVISION			
CENTRAL AND SOUTHERN FLORIDA			
FLOOD CONTROL DISTRICT			
901 EVERNIA STREET WEST PALM BEACH, FLORIDA			
CANAL 107			
RIGHT OF WAY & TOPO MAP			
DRAWN: C.H.Z.		DATE: 4-1-60	
TRACED:		DESIGN:	
CHECKED: H.N.		SURVEY:	
DWN. CKD. DATE		REVISIONS	
DRAWING NUMBER		SHEET	
C-107-1		3 OF 6	

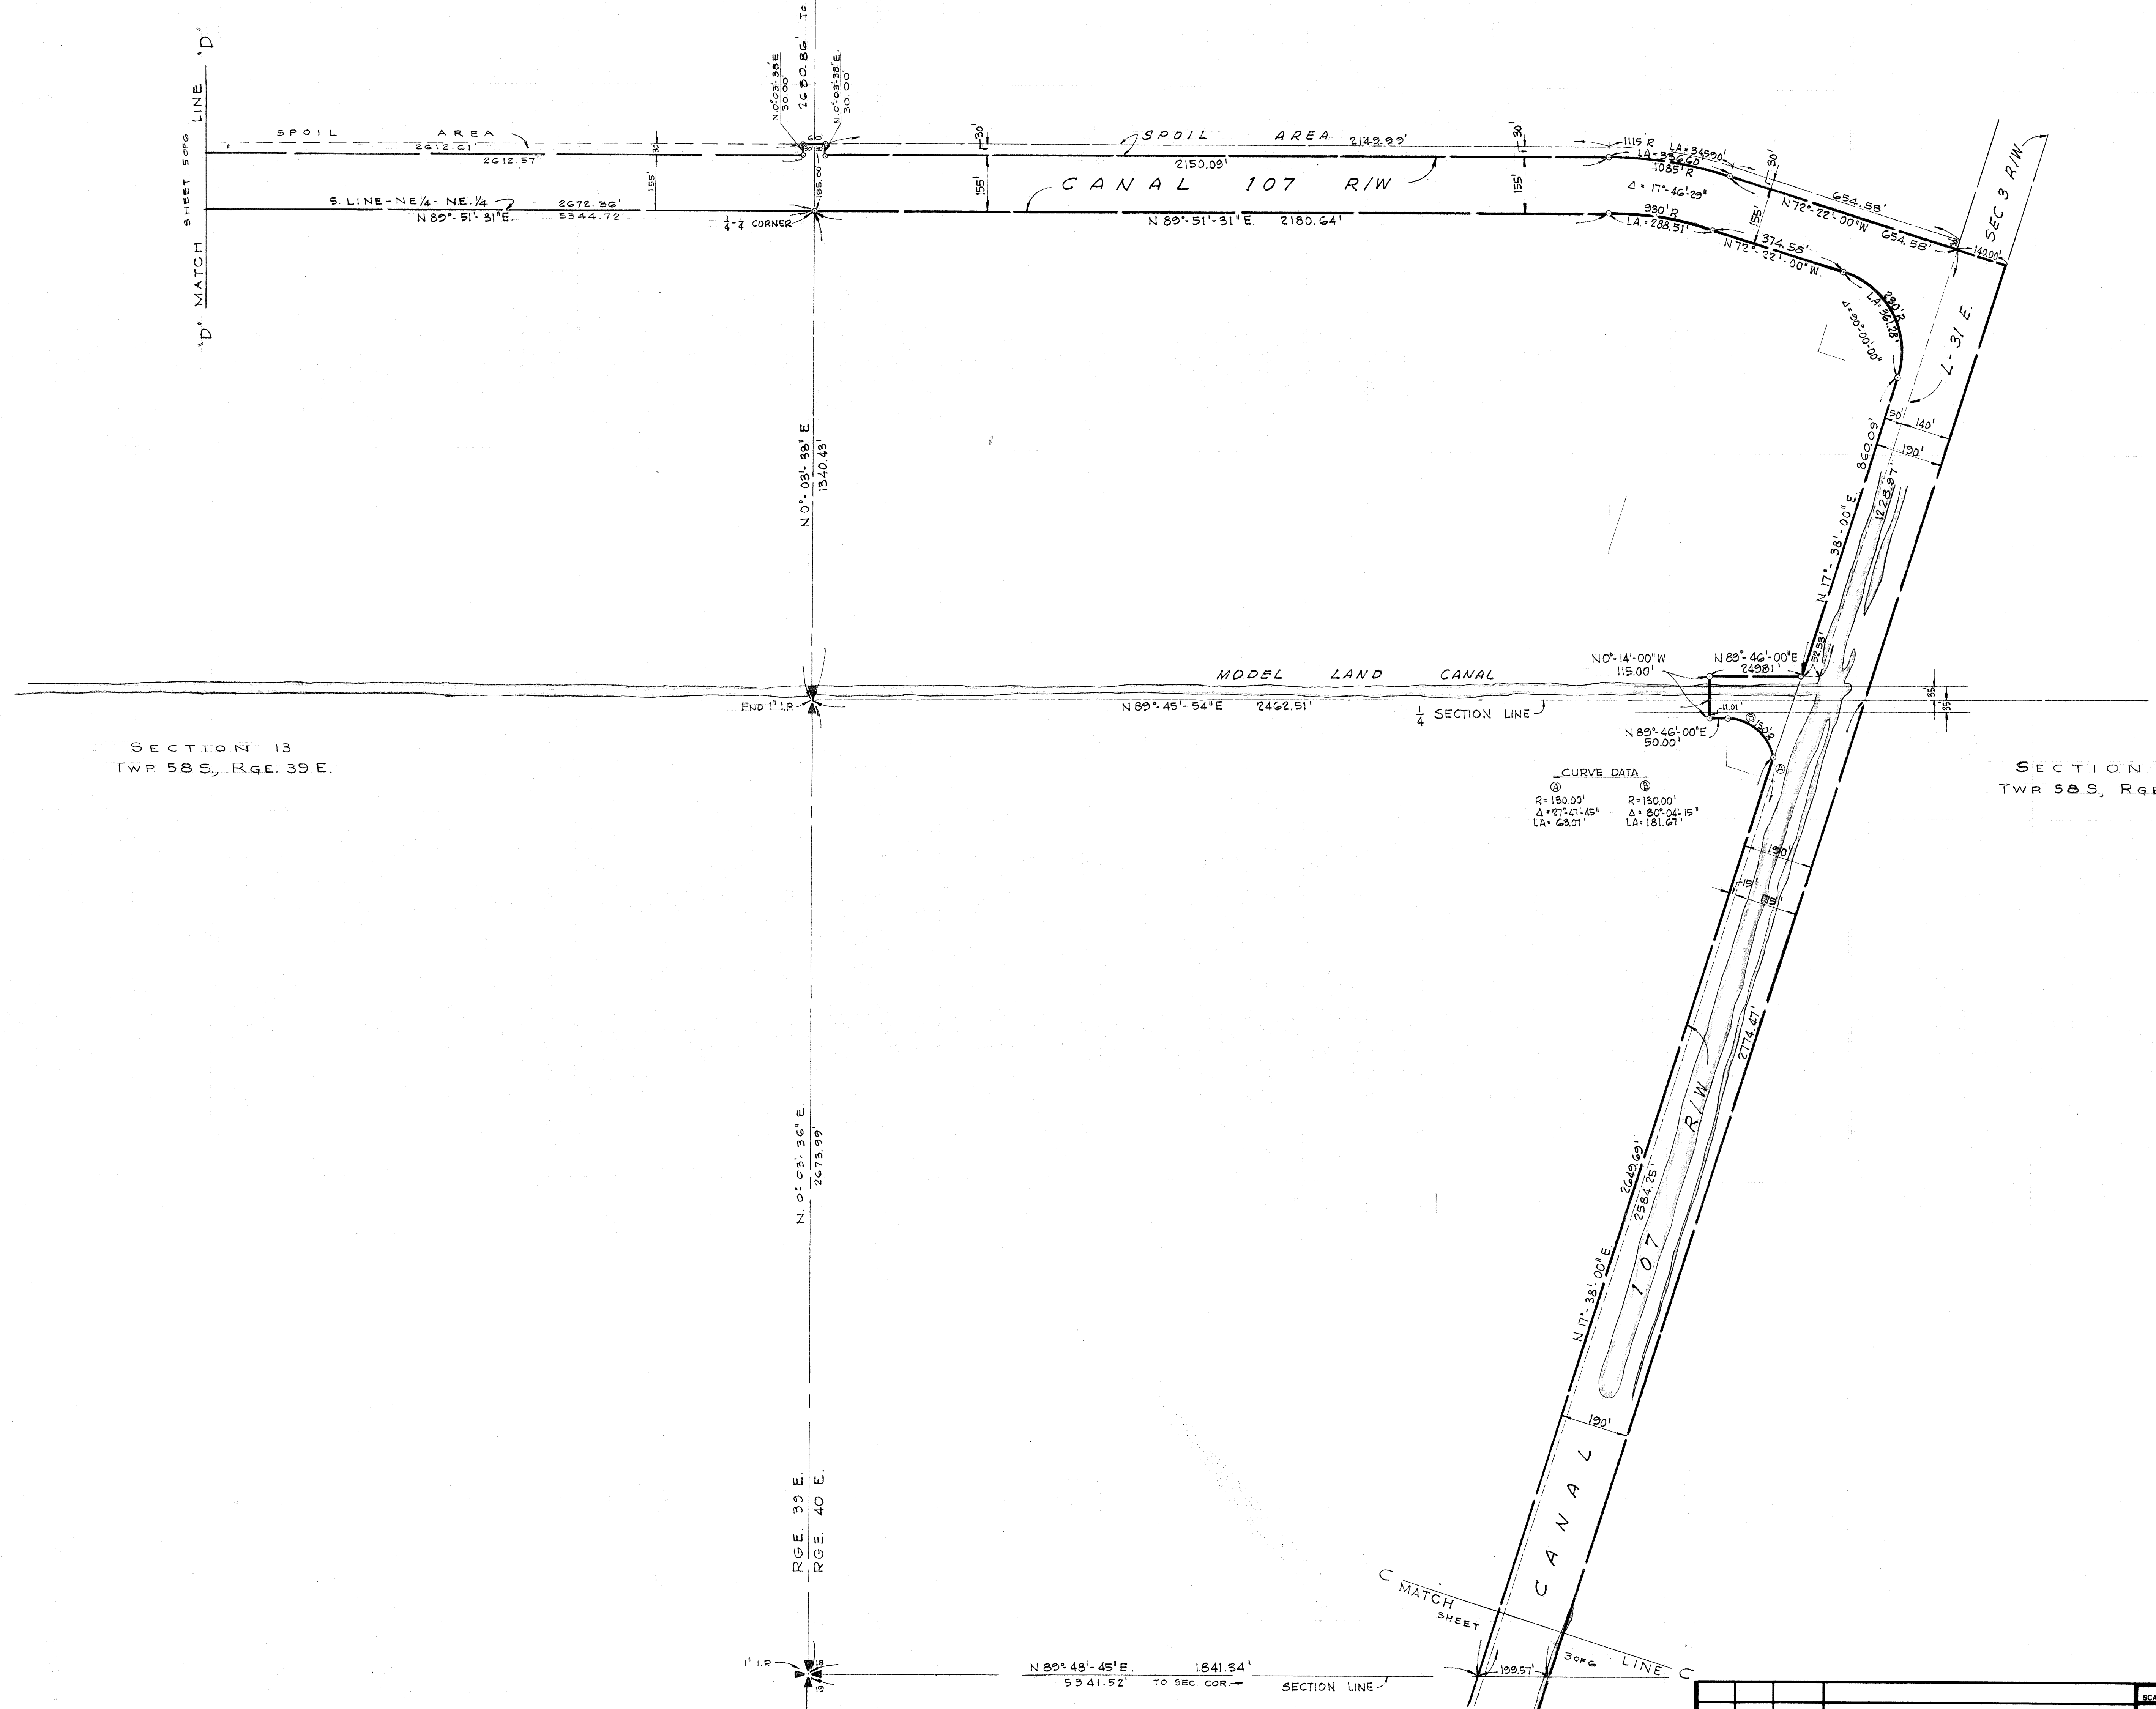
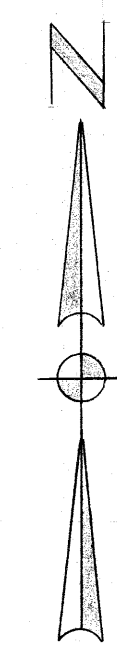


LEGEND
✕ FOUND OR SET SECTION CORNER
△ CALCULATED SECTION CORNER

Note:
BEARINGS & DISTANCES SHOWN HEREON REFER TO THE STANDARD PLANE RECTANGULAR COORDINATE SYSTEM FOR THE EAST ZONE OF FLORIDA.
TOPOGRAPHY TAKEN FROM AERIAL PHOTOGRAPHY FLOWN JAN., 1967

DADE COUNTY			
ENGINEERING DIVISION			
CENTRAL AND SOUTHERN FLORIDA FLOOD CONTROL DISTRICT			
901 EVERNIA STREET WEST PALM BEACH, FLORIDA			
CANAL 107			
RIGHT OF WAY & TOPO MAP			
SCALE: 1" = 200'		DATE: 4-1-68	
DRAWN: CAZ		CHECKED: CAZ	
TRACED: CAZ		DESIGN: CAZ	
DWN. CKD. DATE		REVISIONS	
APPROVED		DRAWING NUMBER	
C-107-1		SHEET 4 OF 6	

SECTION 12
TWP. 58 S., RGE. 39 E.

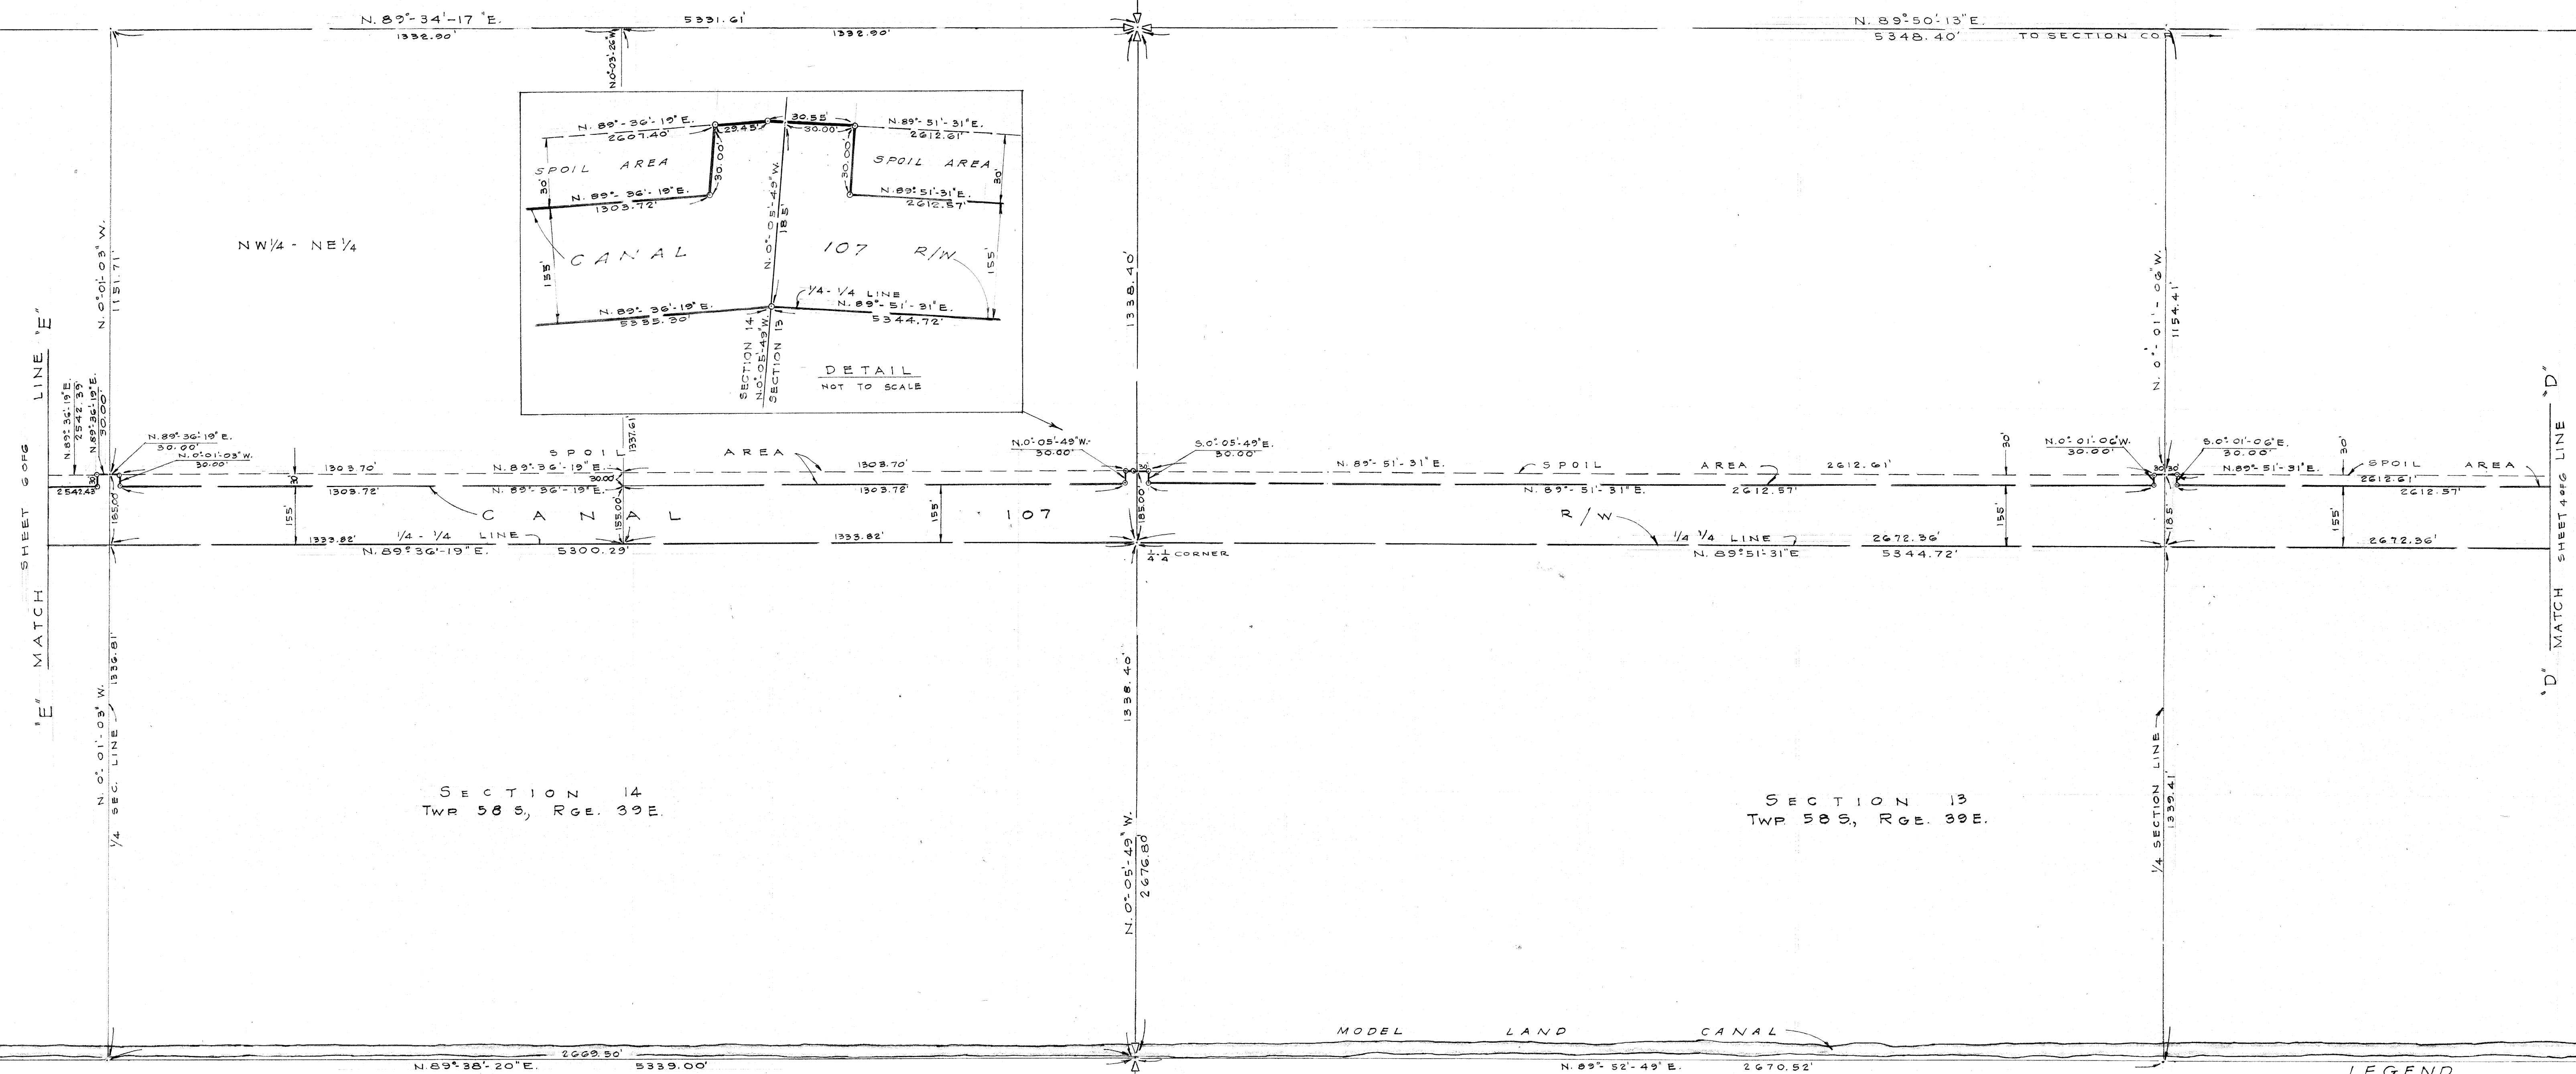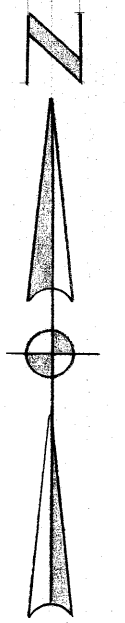

LEGEND

	FOUND OR SET SECTION CORNER
	CALCULATED SECTION CORNER

Notes:

BEARINGS & DISTANCES SHOWN HEREON
REFER TO THE STANDARD PLANE RECT-
ANGULAR COORDINATE FLORIDA. FOR THE
EAST ZONE OF FLORIDA.

DADE COUNTY

ENGINEERING DIVISION

**CENTRAL AND SOUTHERN FLORIDA
FLOOD CONTROL DISTRICT**
901 EVERNIA STREET WEST PALM BEACH, FLORIDA

CANAL 107
RIGHT OF WAY & TOPO MAP

			SCALE: 1" = 200'			CANAL 107		
			DRAWN: L. BY W. DATE 9-16-69			RIGHT OF WAY & TOPO MAP		
			TRACED:			APPROVED		
			CHECKED: 14 N. 9-25-69			DRAWING NUMBER		
DWN. CKD. DATE			REVISIONS			C-107-1		
						SHEET OF 6		

SECTION 10
TWP. 58S, RGE. 39E.

SECTION 11
TWP. 58S, RGE. 39E.

SECTION 15
TWP. 58S, RGE. 39E.

SECTION 14
TWP. 58S, RGE. 39E.

LEGEND

- FOUND OR SET SECTION CORNER
CALCULATED SECTION CORNER

Note:
BEARINGS & DISTANCES SHOWN HEREON
REFER TO THE STANDARD PLANE RECT-
ANGULAR COORDINATE SYSTEM FOR THE
EAST ZONE OF FLORIDA.

DADE COUNTY

ENGINEERING DIVISION

CENTRAL AND SOUTHERN FLORIDA
FLOOD CONTROL DISTRICT
901 EVERNIA STREET WEST PALM BEACH, FLORIDA

CANAL 107
RIGHT OF WAY & TOPO MAP

				SCALE: 1"=200'			
L.W.		CKD	DATE	DRAWN		BY	DATE
DWN		CKD	DATE	TRACED		H. N.	3-25-69
REVISIONS				APPROVED			
				DESIGN			
				SURVEY			
				DRAWING NUMBER			
				C-107-1			
				SHEET			
				6 OF 6			