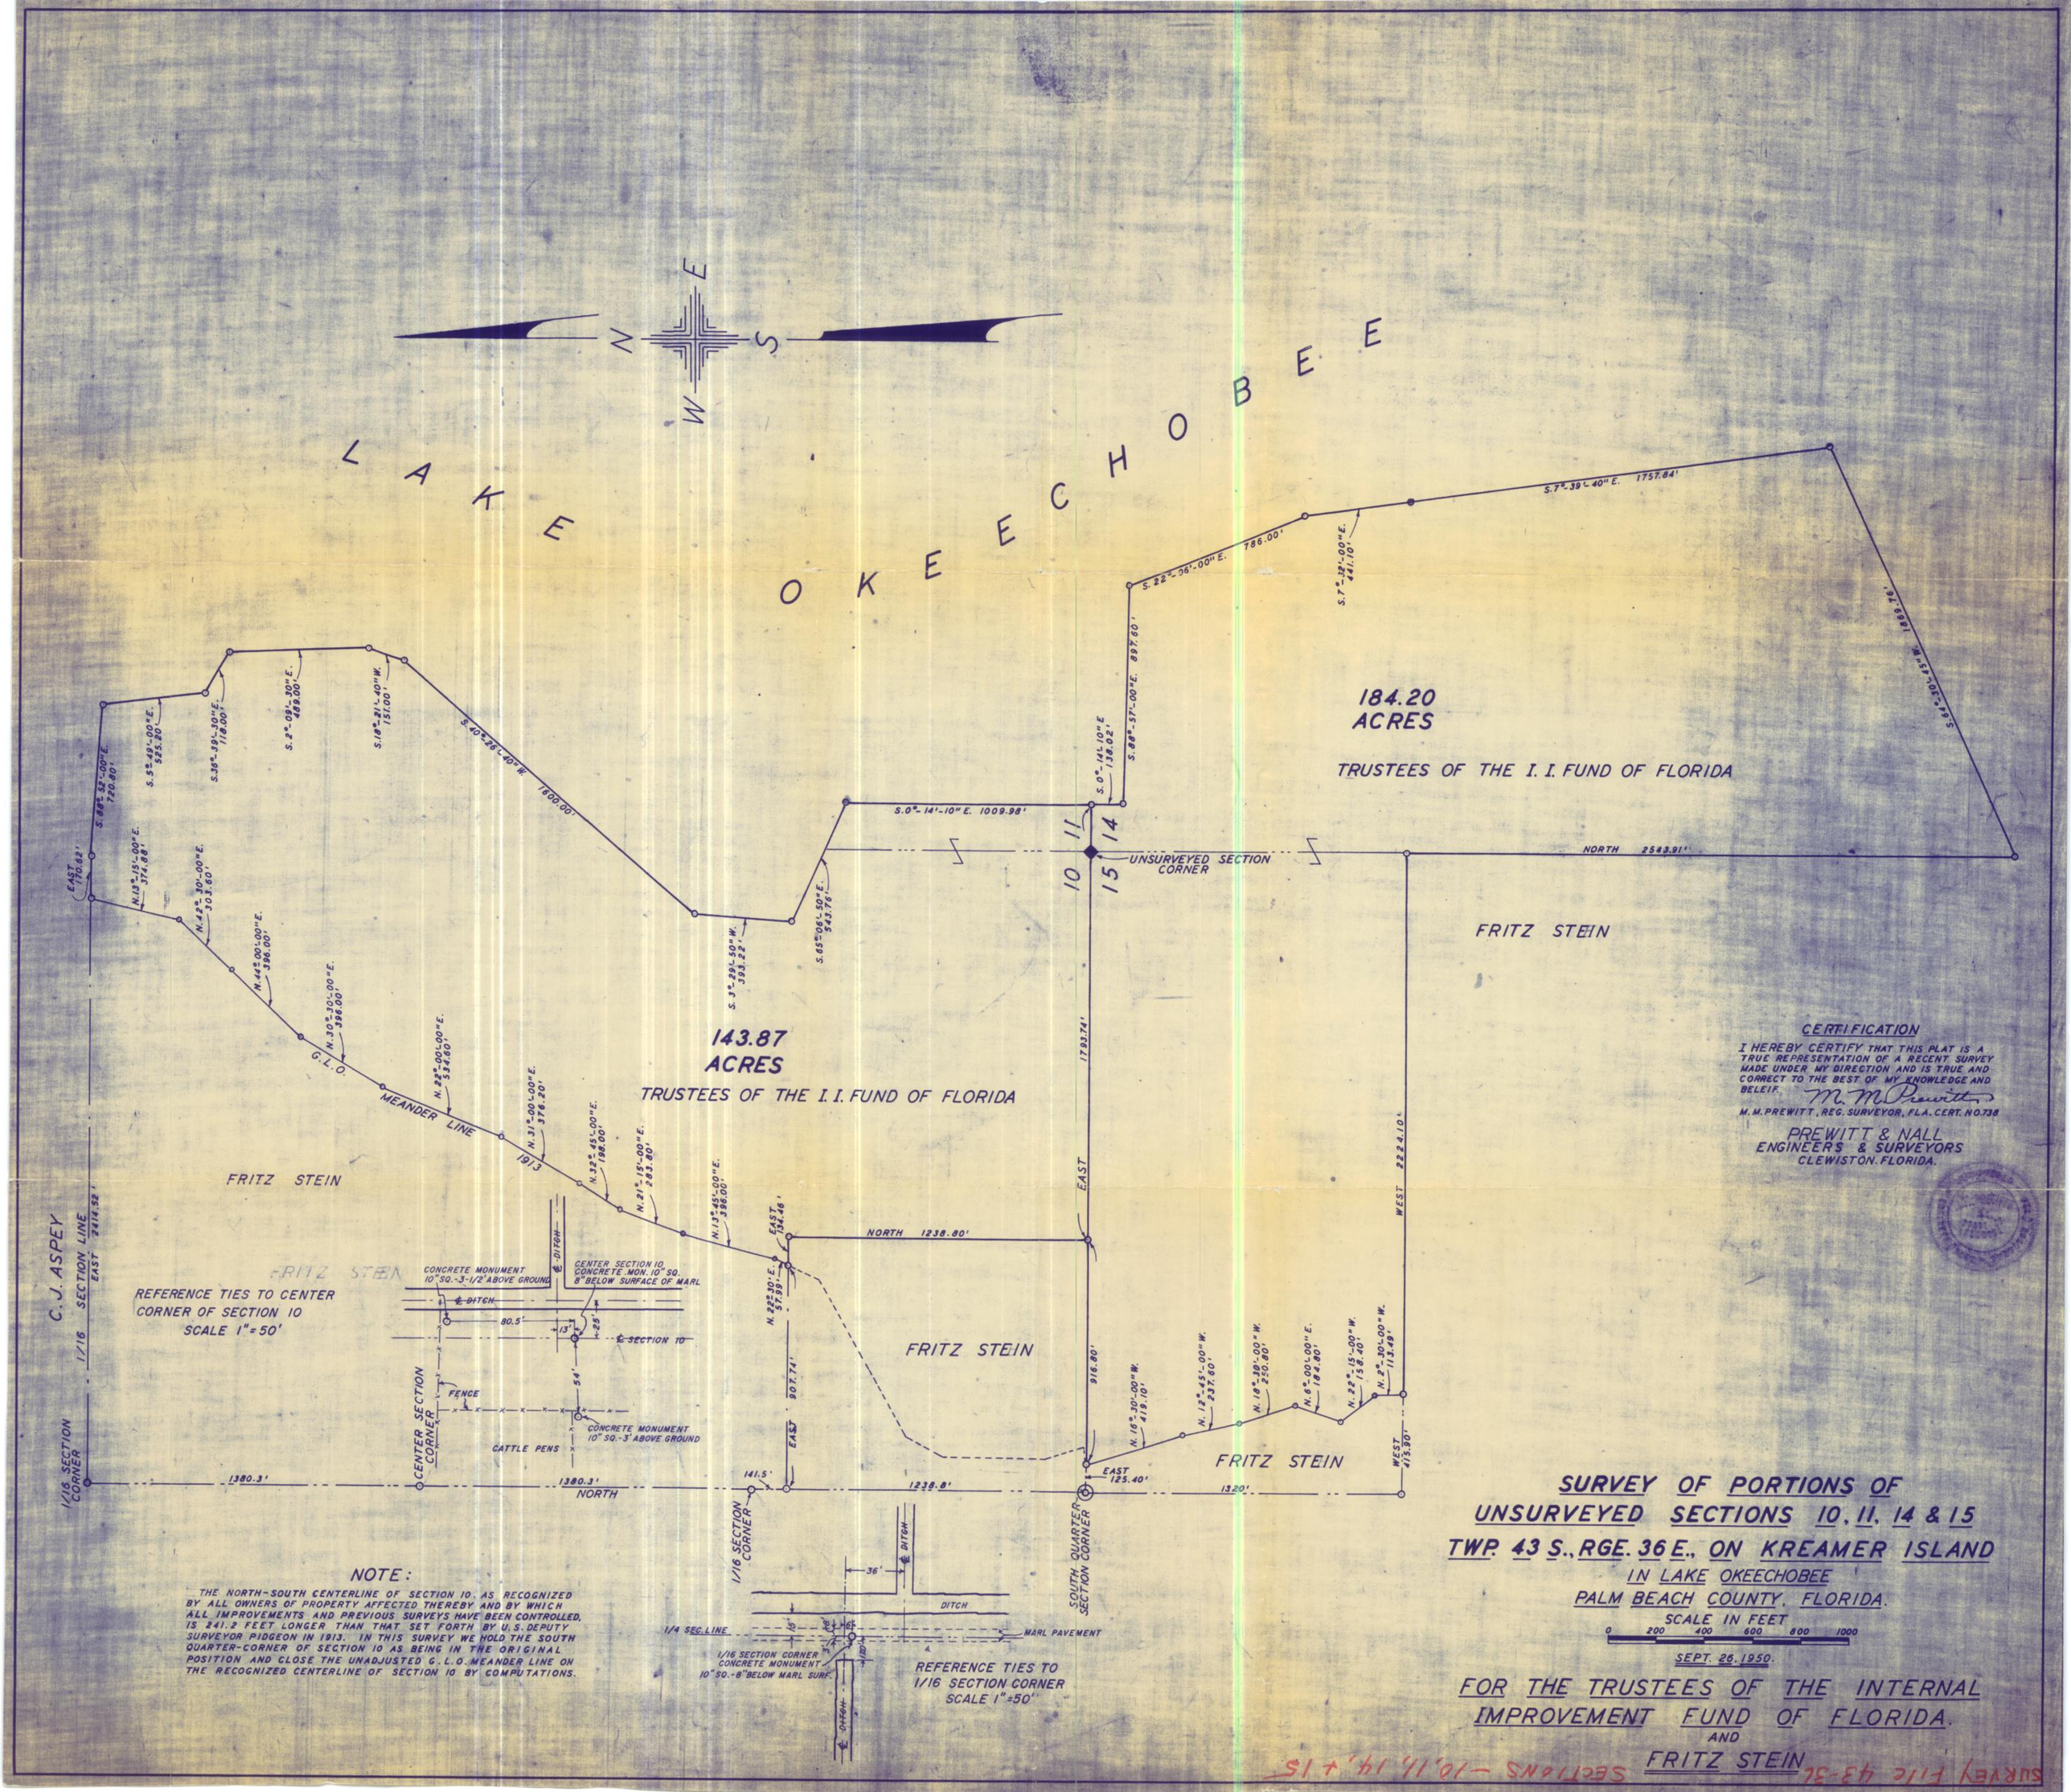
LAKE OKEECHOBEE
N
E
S
W
184.20 ACRES
TRUSTEES OF THE I. I. FUND OF FLORIDA
143.87 ACRES
TRUSTEES OF THE I. I. FUND OF FLORIDA
FRITZ STEIN
FRITZ STEIN
FRITZ STEIN
FRITZ STEIN
UNSURVEYED SECTION CORNER
NORTH 2543.91'
NORTH 1238.80'
S.0°-14'-10" E. 1009.98'
S.7°-39'-40" E. 1757.84'
S.22°-06'-00" E. 786.00'
S.7°-32'-00" E. 441.10'
S.88°-57'-00" E. 897.60'
S.0°-14'-10" E. 138.02'
S.40°-26'-40" W. 1600.00'
S.3°-29'-50" W. 393.22'
S.65°-06'-50" E. 543.76'
S.88°-52'-00" E. 720.80'
S.5°-49'-00" E. 525.20'
S.36°-39'-30" E. 118.00'
S.2°-09'-30" E. 489.00'
S.18°-21'-40" W. 151.00'
S.64°-30'-45" W. 1869.76'
N.13°-15'-00" E. 374.88'
N.42°-30'-00" E. 303.60'
N.44°-00'-00" E. 396.00'
N.30°-30'-00" E. 396.00'
N.22°-00'-00" E. 534.60'
N.31°-00'-00" E. 376.20'
N.32°-45'-00" E. 198.00'
N.21°-15'-00" E. 283.80'
N.13°-45'-00" E. 396.00'
N.22°-30'-00" E. 57.99'
N.16°-30'-00" W. 419.10'
N.12°-45'-00" W. 237.60'
N.18°-30'-00" W. 250.80'
N.6°-00'-00" E. 184.80'
N.22°-15'-00" W. 158.40'
N.2°-30'-00" W. 113.49'
EAST 170.62'
EAST 134.46'
EAST 907.74'
EAST 1793.74'
EAST 125.40'
EAST 2414.52'
WEST 2224.10'
WEST 415.90'
G.L.O. MEANDER LINE 1913
C. J. ASPEY
1/16 SECTION LINE
1/16 SECTION CORNER
1380.3'
1380.3'
NORTH
141.5'
1238.8'
1320'
1/16 SECTION CORNER
SOUTH QUARTER SECTION CORNER
CONCRETE MONUMENT 10" SQ.-3-1/2' ABOVE GROUND
CENTER SECTION 10 CONCRETE MON. 10" SQ. 8" BELOW SURFACE OF MARL
℄ DITCH
80.5'
13'
25'
℄ SECTION 10
54'
FENCE
CATTLE PENS
CONCRETE MONUMENT 10" SQ.-3' ABOVE GROUND
CENTER SECTION CORNER
REFERENCE TIES TO CENTER CORNER OF SECTION 10
SCALE 1"=50'
36'
DITCH
1/4 SEC. LINE
MARL PAVEMENT
1/16 SECTION CORNER CONCRETE MONUMENT 10" SQ.-8" BELOW MARL SURF.
REFERENCE TIES TO 1/16 SECTION CORNER
SCALE 1"=50'
CERTIFICATION
I HEREBY CERTIFY THAT THIS PLAT IS A TRUE REPRESENTATION OF A RECENT SURVEY MADE UNDER MY DIRECTION AND IS TRUE AND CORRECT TO THE BEST OF MY KNOWLEDGE AND BELEIF.
M. M. Prewitt
M. M. PREWITT, REG. SURVEYOR, FLA. CERT. NO. 738
PREWITT & NALL
ENGINEERS & SURVEYORS
CLEWISTON, FLORIDA.
NOTE:
THE NORTH-SOUTH CENTERLINE OF SECTION 10, AS RECOGNIZED BY ALL OWNERS OF PROPERTY AFFECTED THEREBY AND BY WHICH ALL IMPROVEMENTS AND PREVIOUS SURVEYS HAVE BEEN CONTROLLED, IS 241.2 FEET LONGER THAN THAT SET FORTH BY U.S. DEPUTY SURVEYOR PIDGEON IN 1913. IN THIS SURVEY WE HOLD THE SOUTH QUARTER-CORNER OF SECTION 10 AS BEING IN THE ORIGINAL POSITION AND CLOSE THE UNADJUSTED G.L.O. MEANDER LINE ON THE RECOGNIZED CENTERLINE OF SECTION 10 BY COMPUTATIONS.
SURVEY OF PORTIONS OF
UNSURVEYED SECTIONS 10, 11, 14 & 15
TWP. 43 S., RGE. 36 E., ON KREAMER ISLAND
IN LAKE OKEECHOBEE
PALM BEACH COUNTY, FLORIDA.
SCALE IN FEET
0 200 400 600 800 1000
SEPT. 26, 1950.
FOR THE TRUSTEES OF THE INTERNAL IMPROVEMENT FUND OF FLORIDA.
AND
FRITZ STEIN
SURVEY File 43-36 SECTIONS -10, 11, 14, + 15